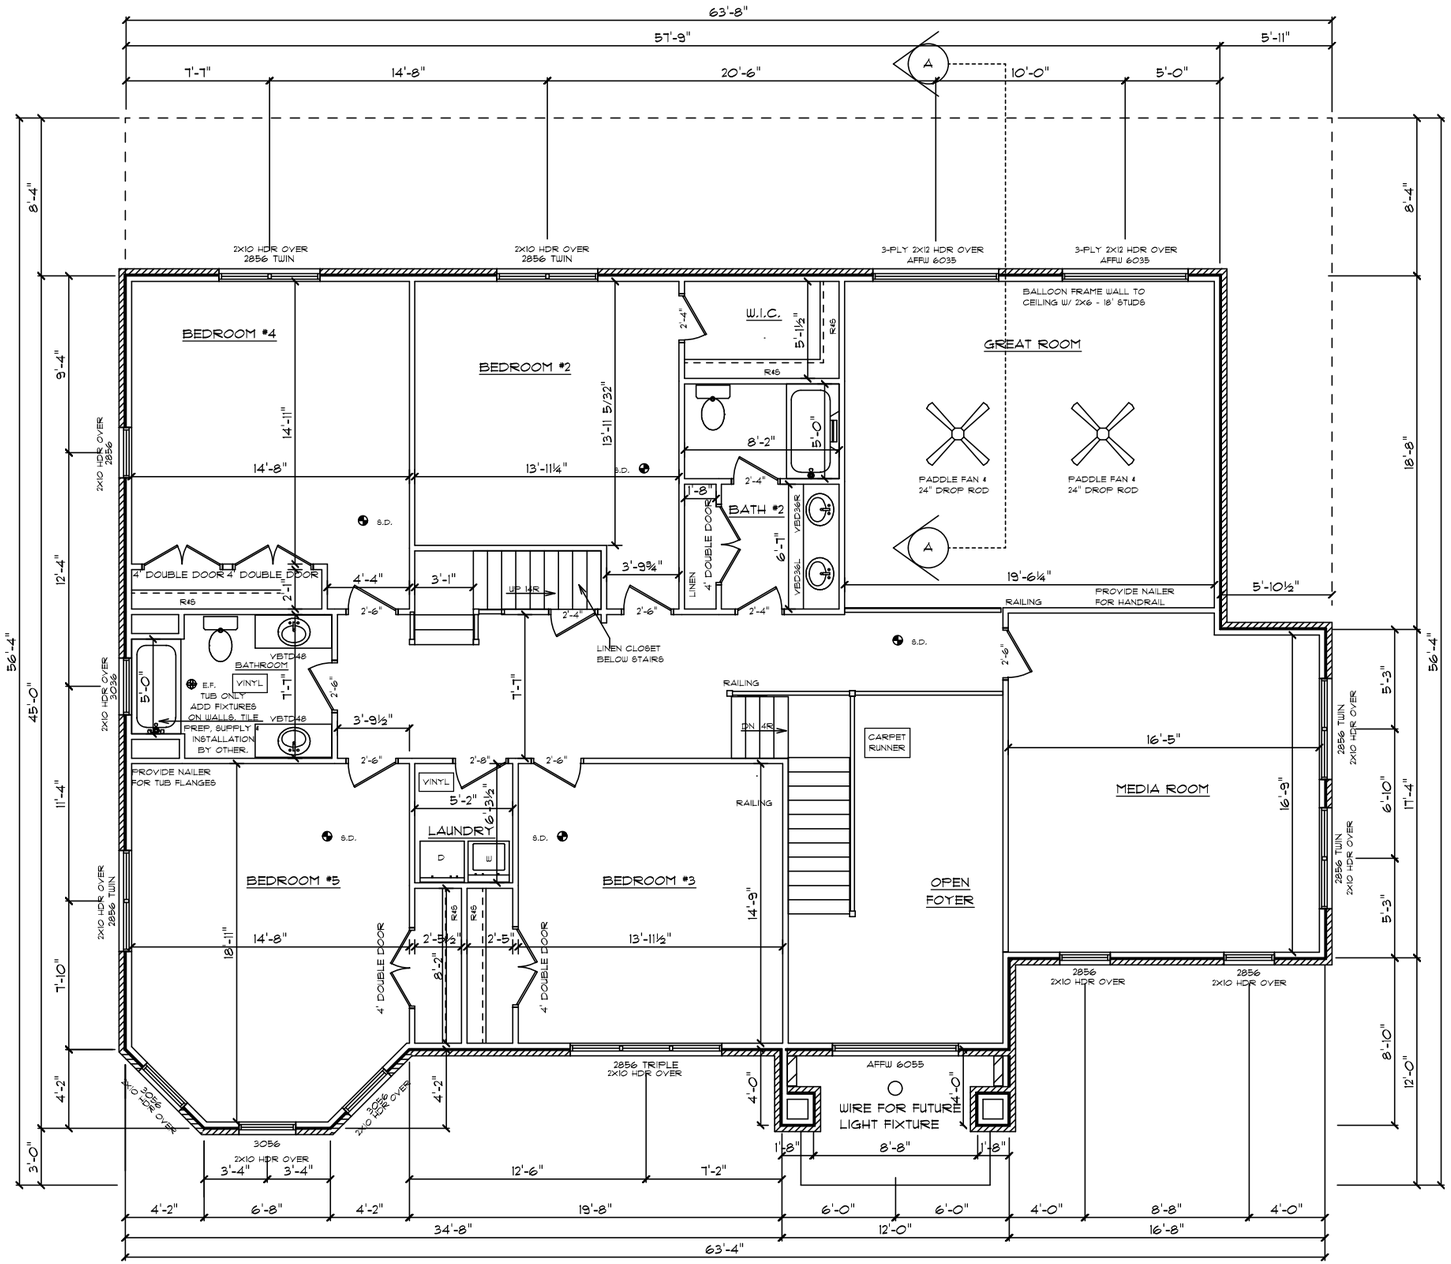

ORIG. DATE: FEB. 2, 2007

PRINTED DATE:

DWG NUMBER: 5

© COPYRIGHT 2003 SCHUMACHER HOMES, INC. ALL RIGHTS RESERVED. NO PORTION OF THIS DOCUMENT MAY BE REPRODUCED IN WHOLE OR IN PART, WITHOUT THE PRIOR WRITTEN PERMISSION OF SCHUMACHER HOMES, INC. A 10,000.00 REWARD IS AVAILABLE TO THE FIRST PROVIDER OF INFORMATION LEADING TO THE SUCCESSFUL PROSECUTION OF A CLAIM MADE BY SCHUMACHER HOMES, INC. FOR COPYRIGHT INFRINGEMENT

DRAWN BY: AKS

SCALE: 1/8" = 1'-0"

STYLE OF HOME: KENSINGTON IV / CUSTOM

CUSTOM BUILT FOR: GUY JOHNSON

JOB #: DU7100-006-0048

CN #:

PROJECT LOCATION: 3105 MEGWOOD CT. RALEIGH, NC 27539

256 RACEWAY ROAD, SUITE 2A
MOORESVILLE, N.C. 28117
P. 704-662-3639
F. 704-662-0092
www.schumacherhomes.com

PROJECT OFFICE

SCHUMACHER HOMES